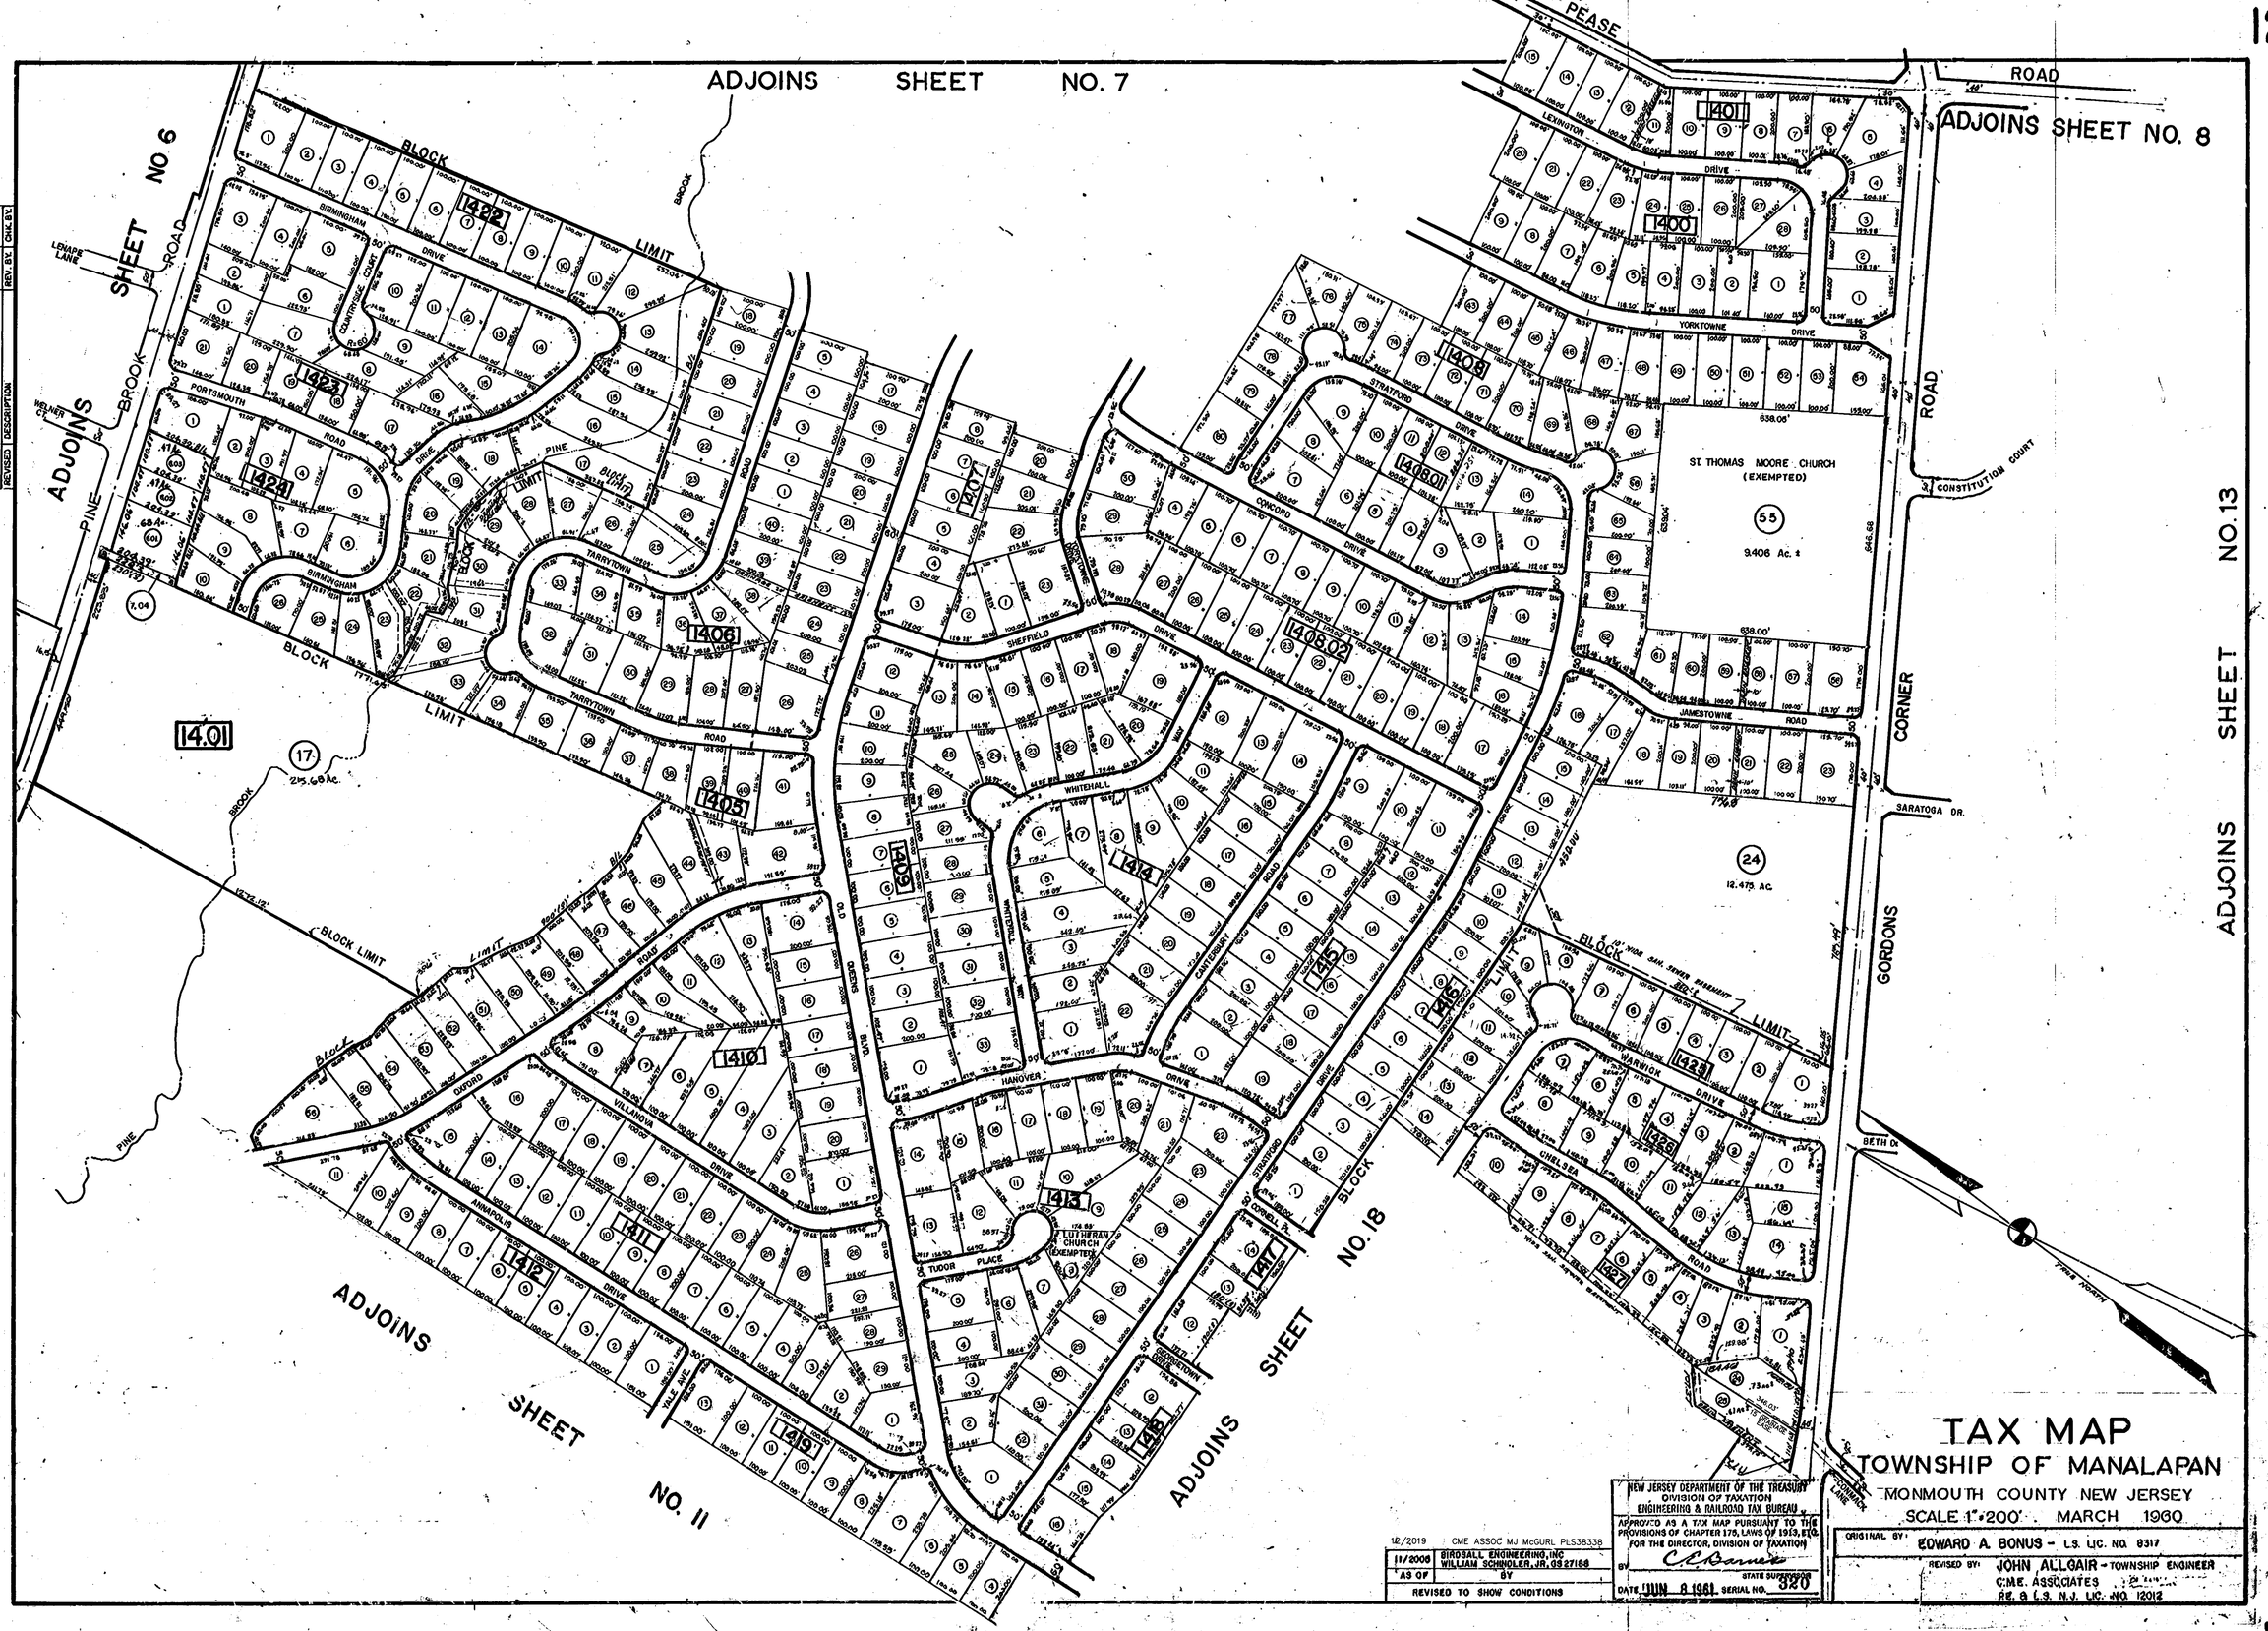
ADJOINS SHEET NO. 7
ADJOINS SHEET NO. 8
ADJOINS SHEET NO 6
ADJOINS SHEET NO. 13
ADJOINS SHEET NO. 11
ADJOINS SHEET NO. 18
PEASE ROAD
CORNER ROAD
GORDONS
BLOCK LIMIT
BROOK
PINE
ST THOMAS MOORE CHURCH (EXEMPTED)
9.406 Ac. ±
12.475 AC.
LUTHERAN CHURCH (EXEMPTED)
CONSTITUTION COURT
SARATOGA DR.
BETH DR.
TRUE NORTH
1401
1400
1408
1408.01
1408.02
1407
1406
1405
1404
1409
1410
1411
1412
1413
1414
1415
1416
1417
1418
1419
1422
1423
1424
1425
1426
1427
14.01
17
24
55
12/2019 BL 1427 L24,25 15'DRAINAGE EASE ADDED
11/2006 REVISIONS PER STATE REVIEW
REVISED DESCRIPTION REV. BY CHK. BY
12/2019 CME ASSOC MJ McGURL PLS38338
11/2006 BIRDSALL ENGINEERING, INC WILLIAM SCHINDLER, JR. GS 27188
AS OF BY
REVISED TO SHOW CONDITIONS
NEW JERSEY DEPARTMENT OF THE TREASURY DIVISION OF TAXATION ENGINEERING & RAILROAD TAX BUREAU
APPROVED AS A TAX MAP PURSUANT TO THE PROVISIONS OF CHAPTER 175, LAWS OF 1913, ETC. FOR THE DIRECTOR, DIVISION OF TAXATION
BY C.E. Barnes
STATE SUPERVISOR
DATE JUN 8 1961 SERIAL NO. 320
TAX MAP
TOWNSHIP OF MANALAPAN
MONMOUTH COUNTY NEW JERSEY
SCALE 1"=200' MARCH 1960
ORIGINAL BY: EDWARD A. BONUS - L.S. LIC. NO. 8317
REVISED BY: JOHN ALLGAIR - TOWNSHIP ENGINEER
C.M.E. ASSOCIATES
P.E. & L.S. N.J. LIC. NO. 12012