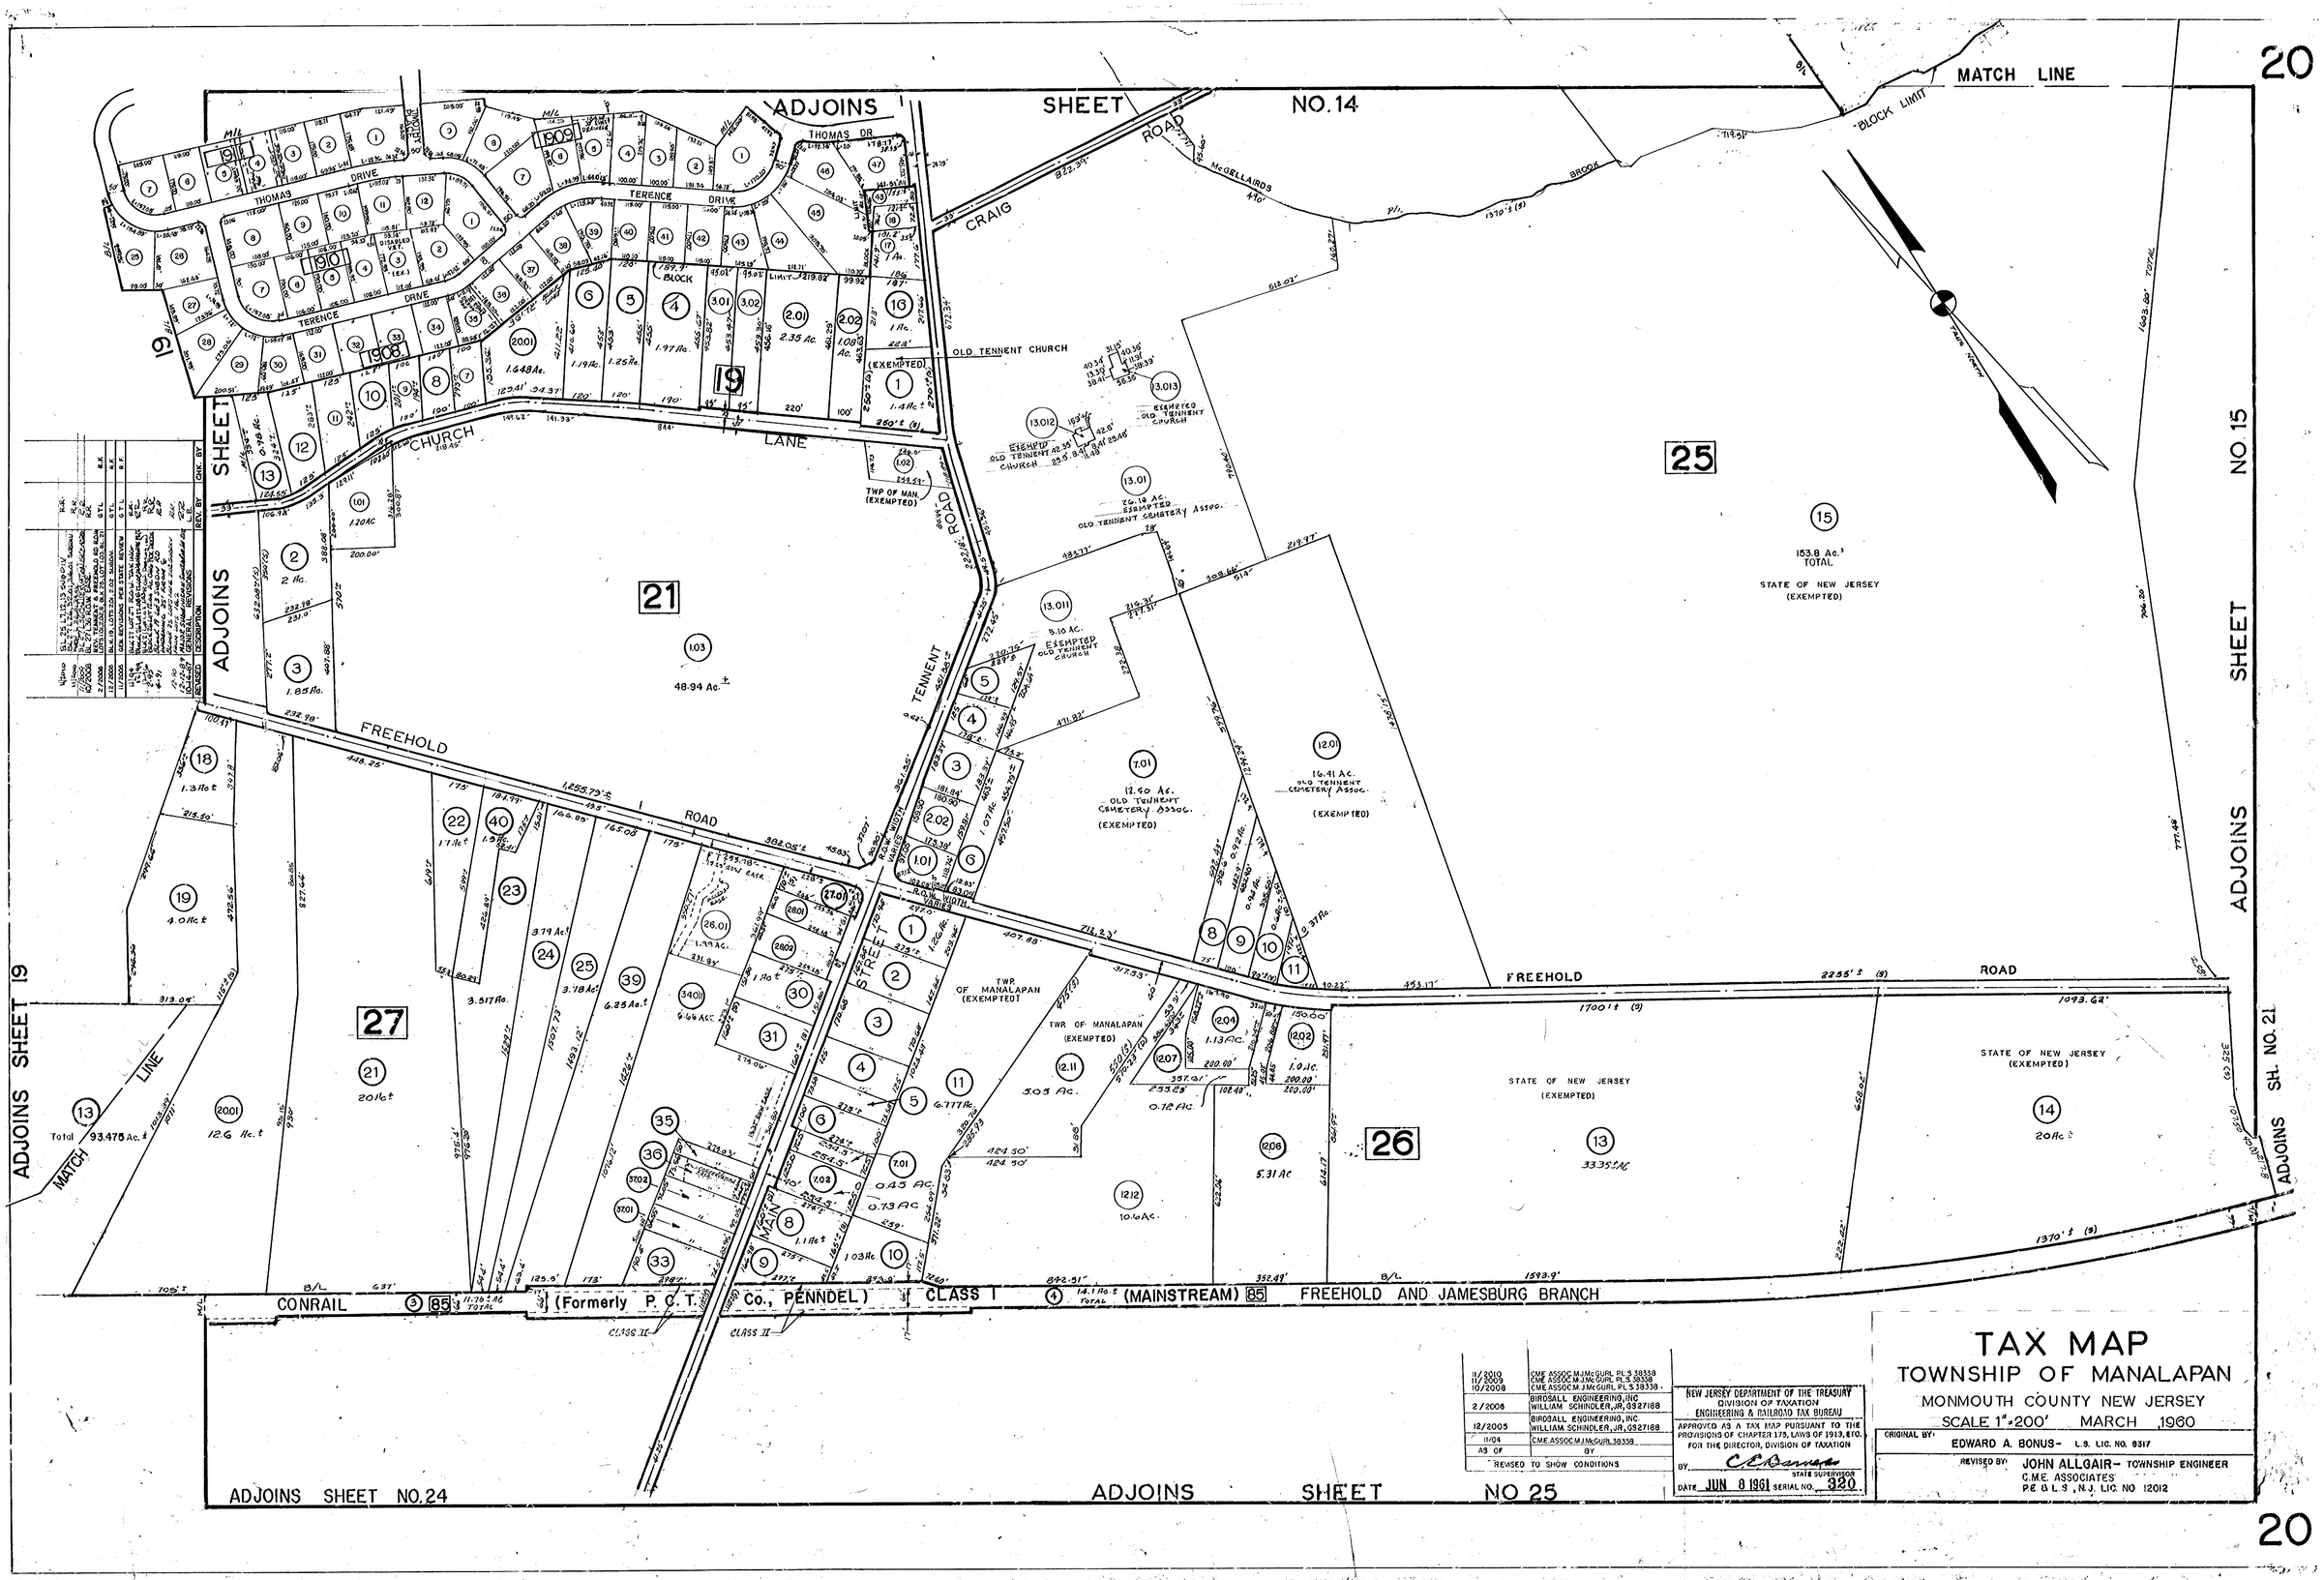

11/2010	CME ASSOC. M.J.McGURL PL.S. 38338
11/2009	CME ASSOC. M.J.McGURL PL.S. 38338
10/2008	CME ASSOC. M.J.McGURL PL.S. 38338
2/2006	BIRDSALL ENGINEERING, INC. WILLIAM SCHINDLER, JR. GS27188
12/2005	BIRDSALL ENGINEERING, INC. WILLIAM SCHINDLER, JR. GS27188
11/04	CME ASSOC. M.J.McGURL 38338
AS OF	BY
REVISED TO SHOW CONDITIONS	

NEW JERSEY DEPARTMENT OF THE TREASURY
DIVISION OF TAXATION
ENGINEERING & RAILROAD TAX BUREAU

APPROVED AS A TAX MAP PURSUANT TO THE PROVISIONS OF CHAPTER 175, LAWS OF 1913, ETC. FOR THE DIRECTOR, DIVISION OF TAXATION

BY C.E. Barnes STATE SUPERVISOR

DATE JUN 8 1961 SERIAL NO. 320

TAX MAP
TOWNSHIP OF MANALAPAN
MONMOUTH COUNTY NEW JERSEY
SCALE 1"=200' MARCH 1960

ORIGINAL BY: EDWARD A. BONUS- L.S. LIC. NO. 8317

REVISED BY: JOHN ALLGAIR- TOWNSHIP ENGINEER
C.M.E. ASSOCIATES
P.E. & L.S., N.J. LIC. NO. 12012

20