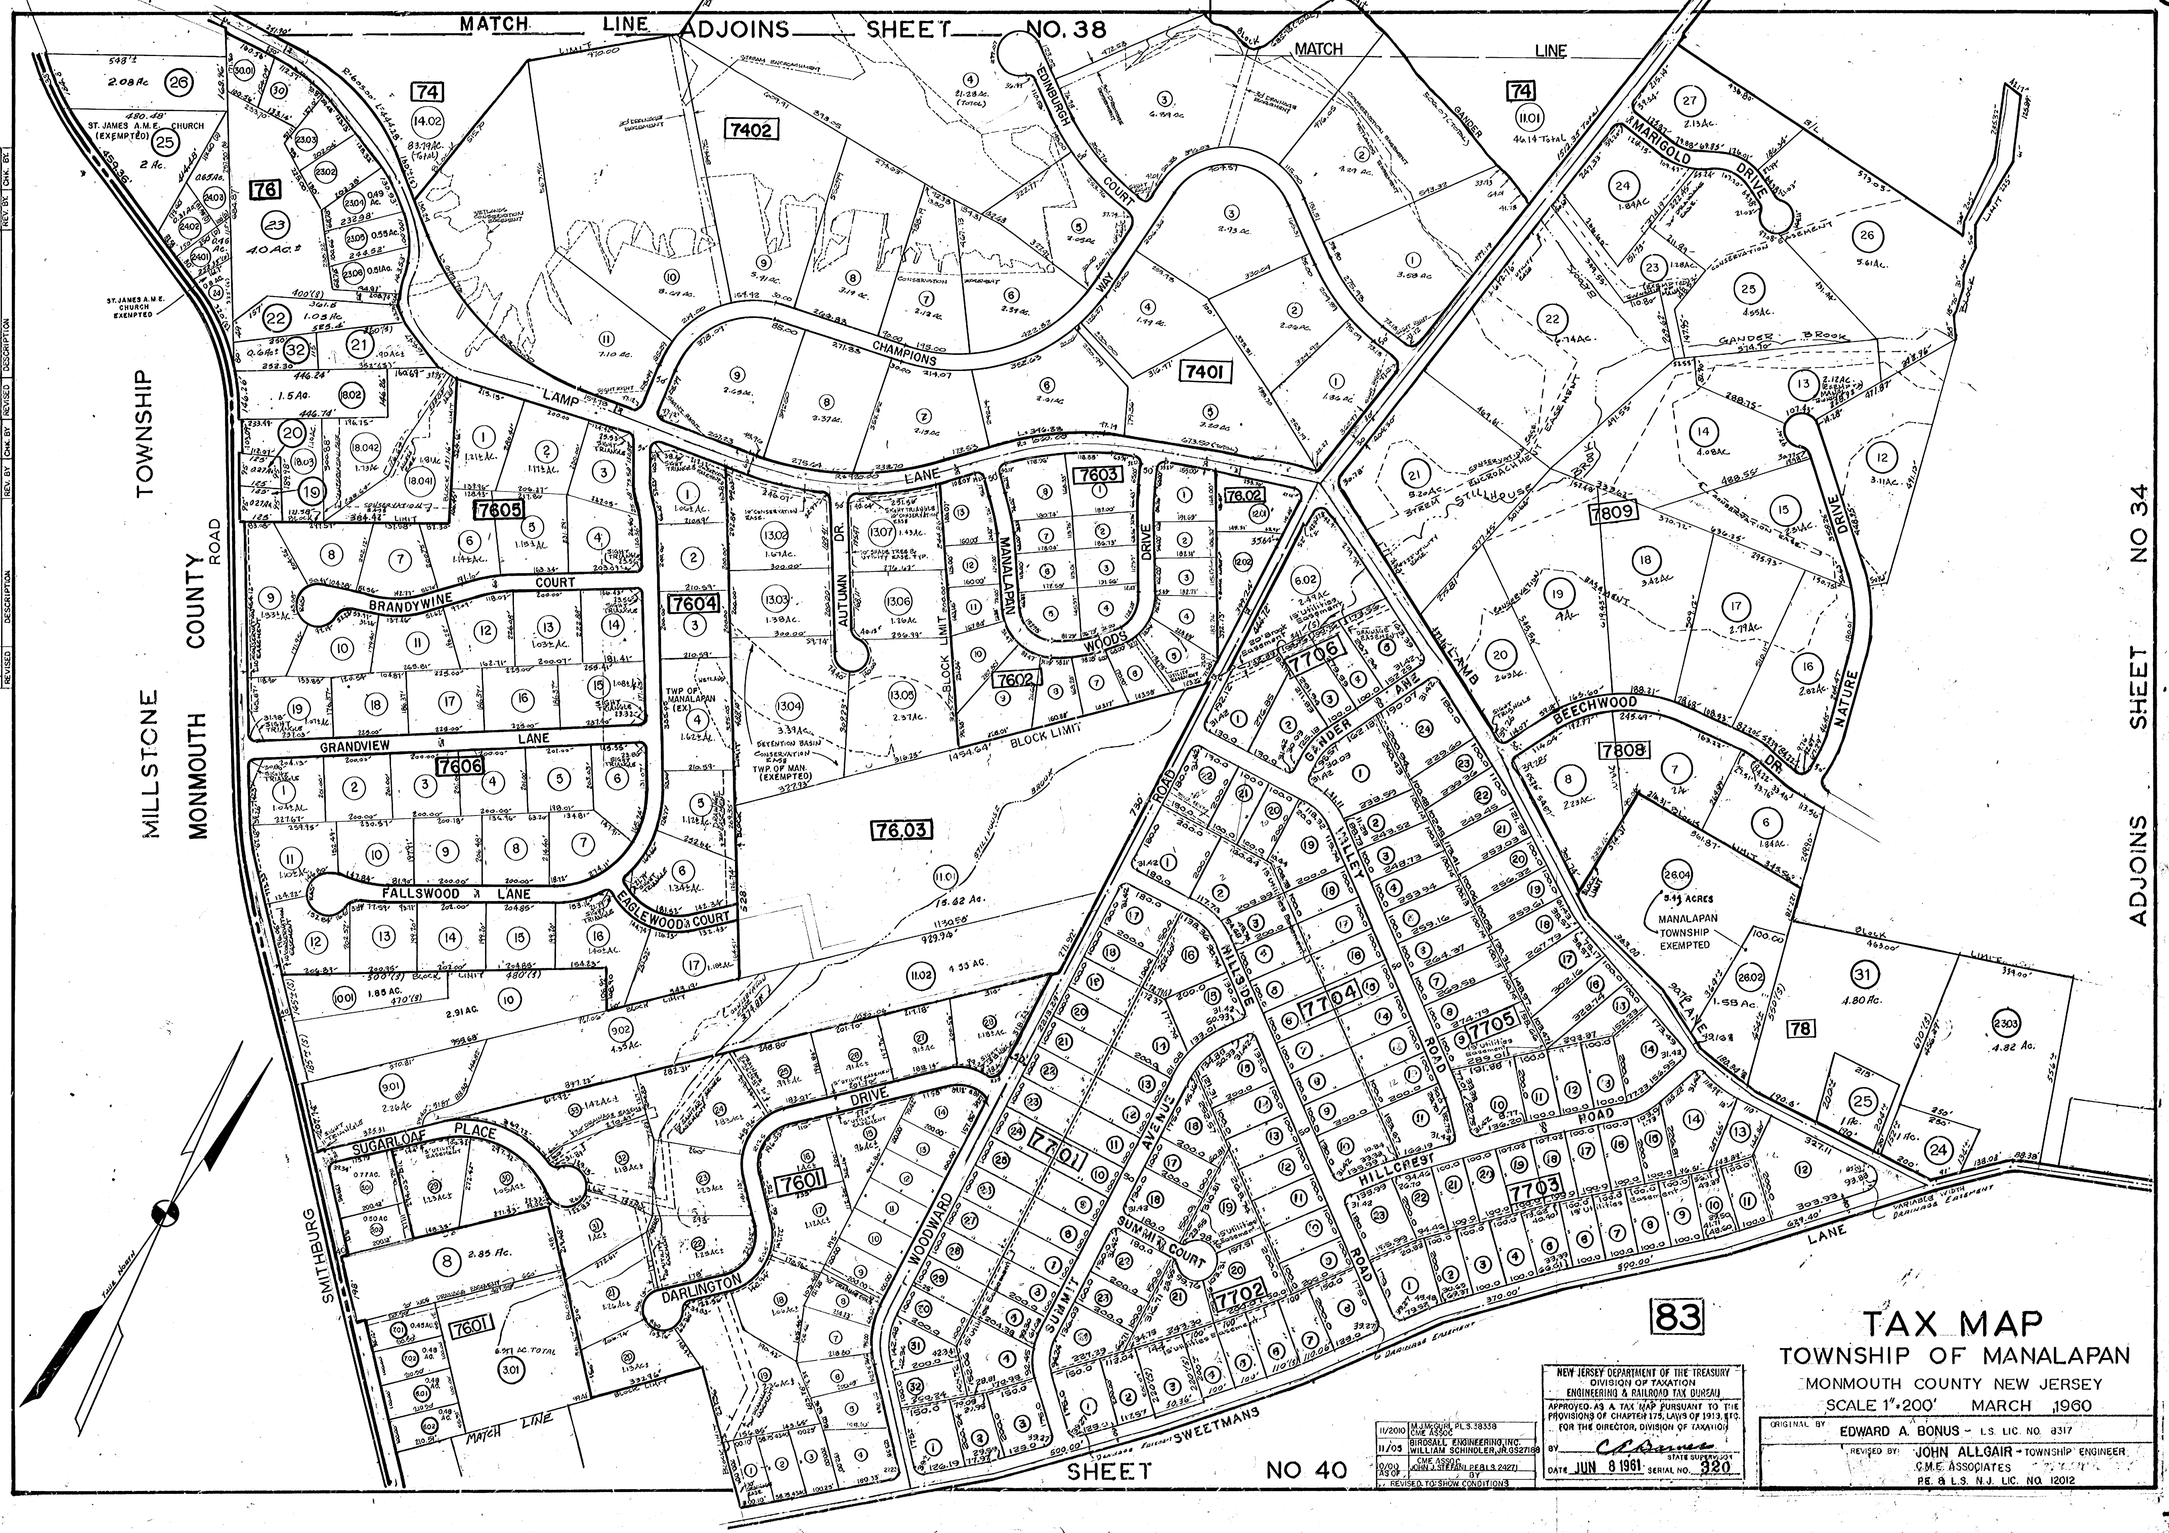

TAX MAP
TOWNSHIP OF MANALAPAN
MONMOUTH COUNTY NEW JERSEY
SCALE 1"=200' MARCH 1960

NEW JERSEY DEPARTMENT OF THE TREASURY
DIVISION OF TAXATION
ENGINEERING & RAILROAD TAX BUREAU

APPROVED AS A TAX MAP PURSUANT TO THE PROVISIONS OF CHAPTER 175, LAWS OF 1913, ETC.
FOR THE DIRECTOR, DIVISION OF TAXATION
BY C. P. Barnes STATE SUPERVISOR
DATE JUN 8 1961 SERIAL NO. 320

11/2010	M.J.McGUIRE, PLS. 38338 CME ASSOC
11/05	BIRDSALL ENGINEERING, INC. WILLIAM SCHINDLER, JR. GS27188
0/00 AS OF	CME ASSOC. JOHN J. STEFANI, PE&LS 24271 BY
	REVISED TO SHOW CONDITIONS

ORIGINAL BY EDWARD A. BONUS - L.S. LIC. NO. 8317
REVISED BY: JOHN ALLGAIR - TOWNSHIP ENGINEER
C.M.E. ASSOCIATES
P.E. & L.S. N.J. LIC. NO. 12012