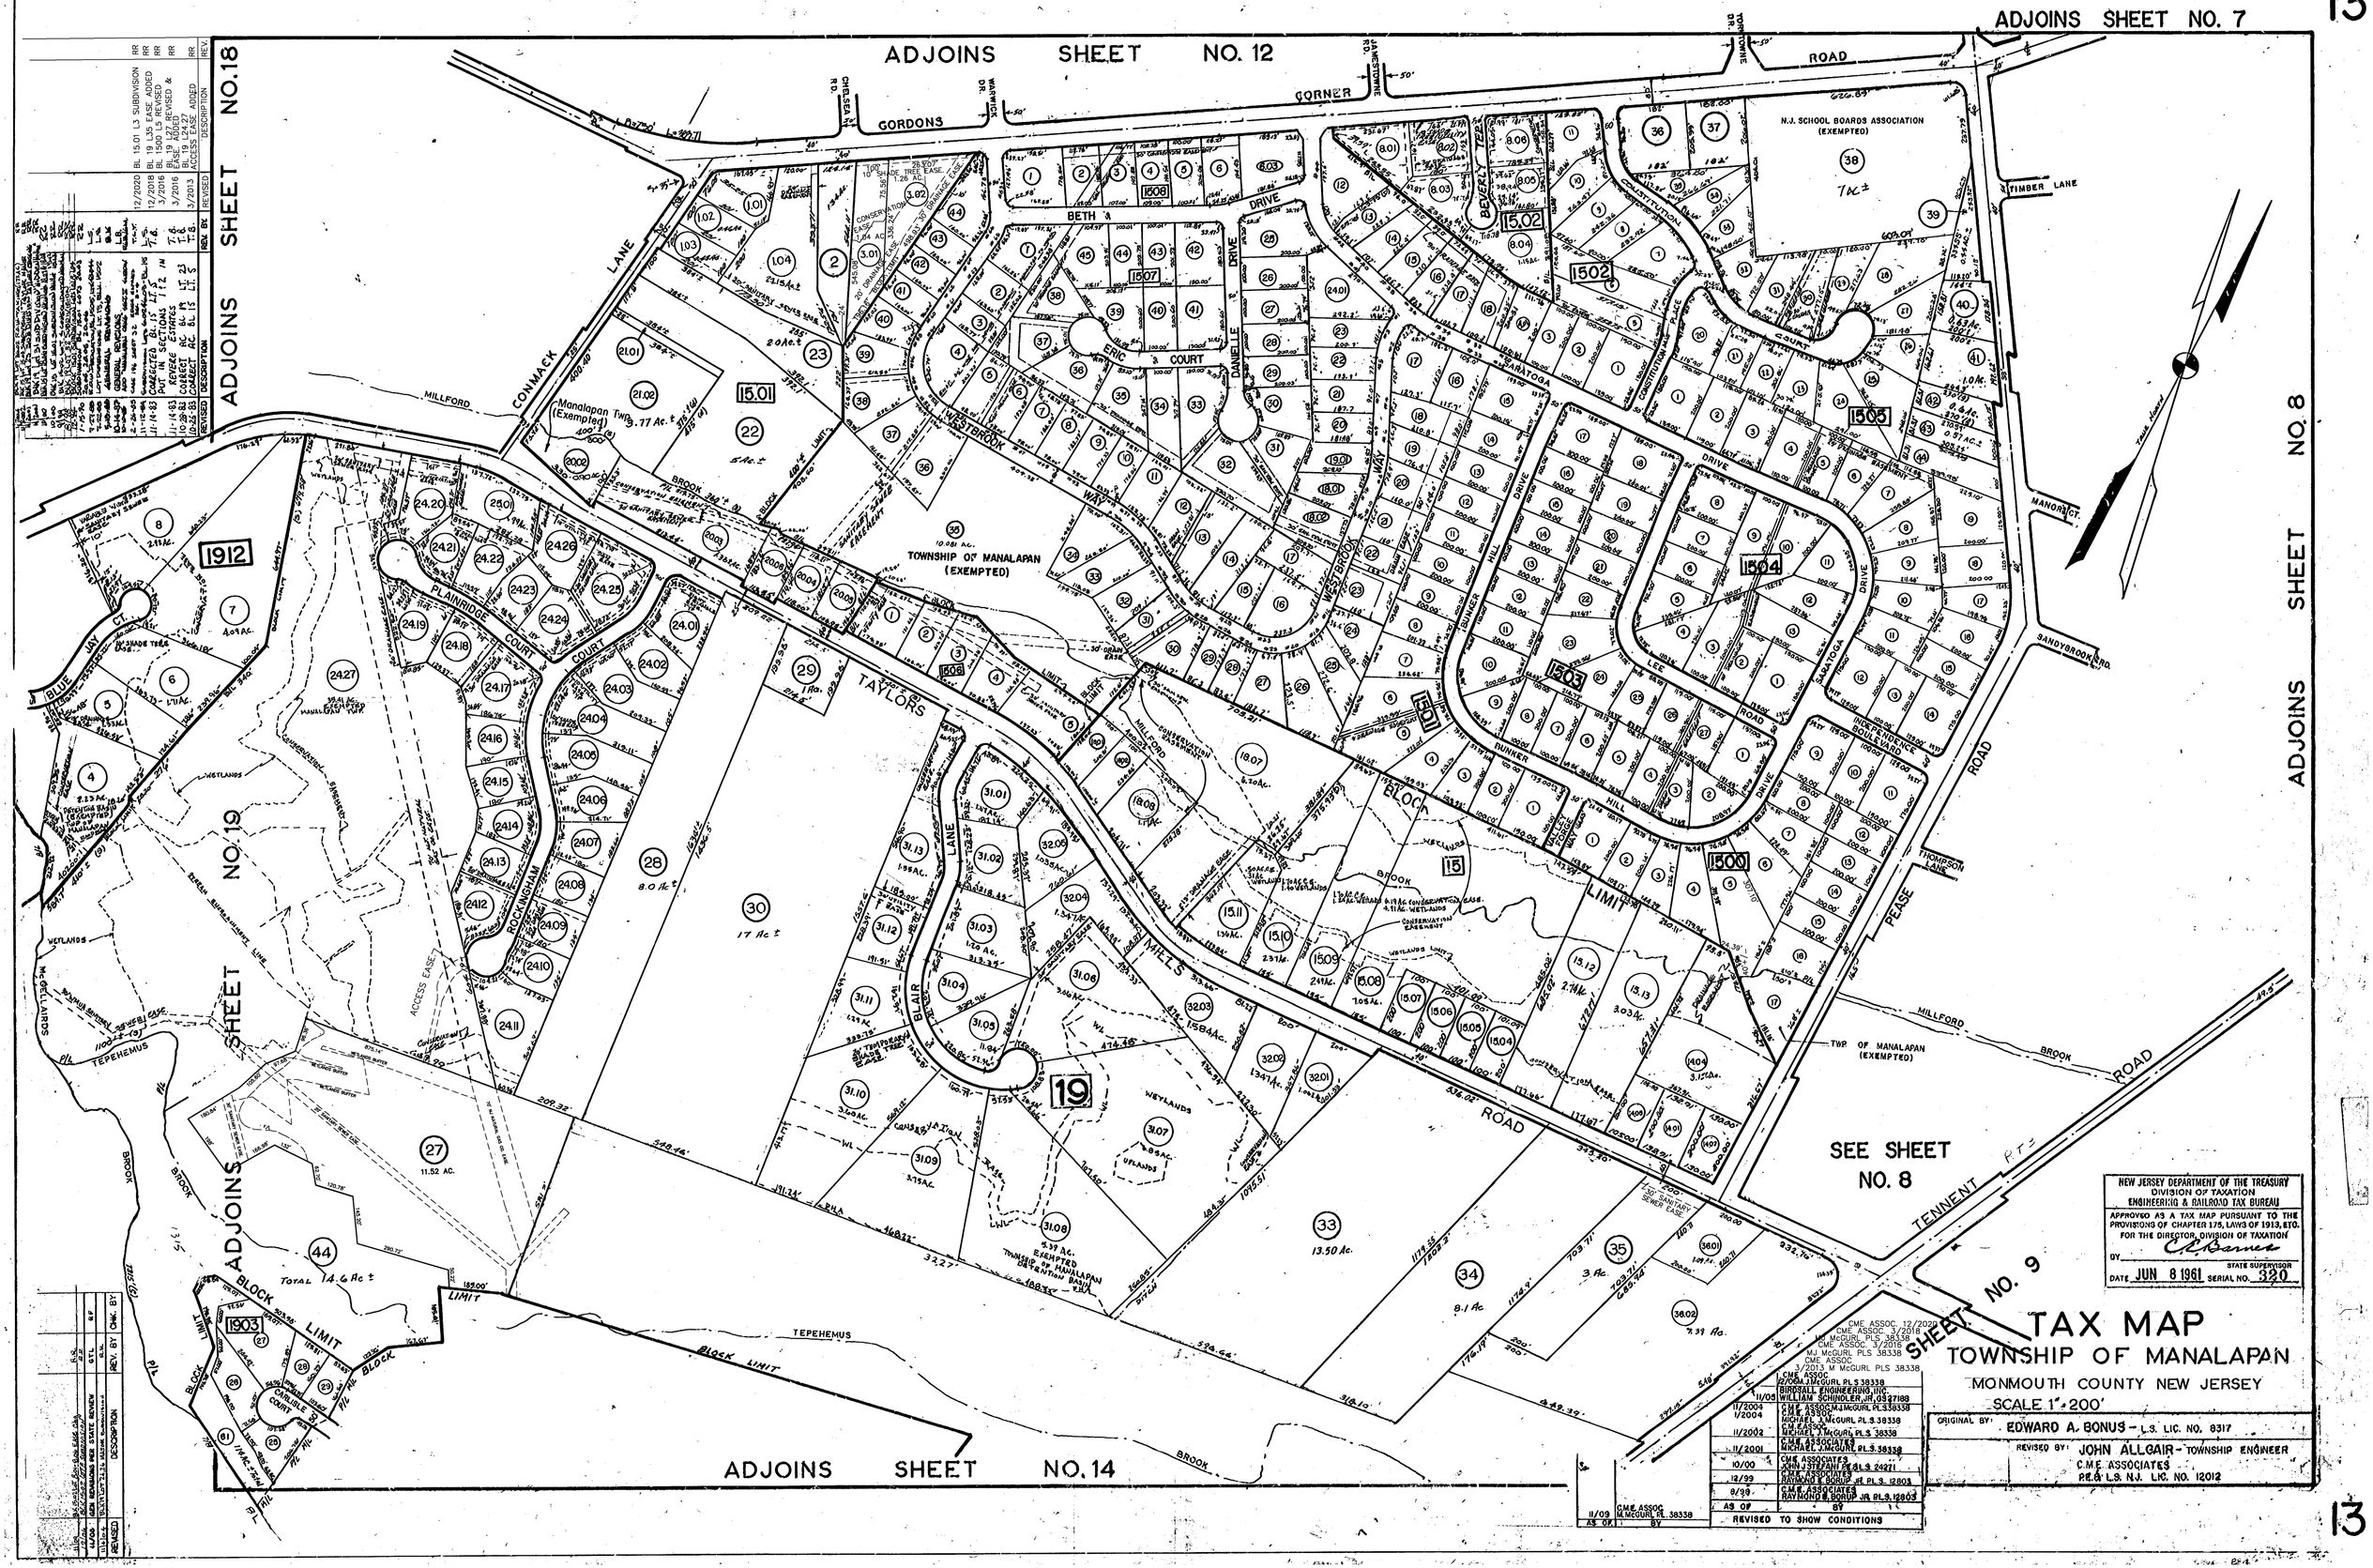
ADJOINS SHEET NO. 7
ADJOINS SHEET NO. 12
ADJOINS SHEET NO. 18
ADJOINS SHEET NO. 8
ADJOINS SHEET NO. 19
ADJOINS SHEET NO. 14
SEE SHEET NO. 8
SHEET NO. 9
GORDONS CORNER ROAD
CONMACK LANE
BETH DRIVE
ERIC COURT
DANIELLE DRIVE
WESTBROOK WAY
BUNKER HILL DRIVE
SARATOGA DRIVE
LEE ROAD
INDEPENDENCE BOULEVARD
PLAINRIDGE COURT
ROCKINGHAM COURT
TAYLORS MILLS ROAD
BLAIR LANE
BLOCK LIMIT
TENNENT ROAD
PEASE ROAD
MILLFORD BROOK
TEPEHEMUS BROOK
BLUE JAY CT.
TIMBER LANE
MANOR CT.
SANDYBROOK RD.
THOMPSON LANE
N.J. SCHOOL BOARDS ASSOCIATION (EXEMPTED)
TOWNSHIP OF MANALAPAN (EXEMPTED)
Manalapan Twp. (Exempted)
TWP. OF MANALAPAN (EXEMPTED)
1912
1903
1500
1501
1502
1503
1504
1505
1506
1507
1508
15.01
15.02
15
19
NEW JERSEY DEPARTMENT OF THE TREASURY
DIVISION OF TAXATION
ENGINEERING & RAILROAD TAX BUREAU
APPROVED AS A TAX MAP PURSUANT TO THE PROVISIONS OF CHAPTER 175, LAWS OF 1913, ETC.
FOR THE DIRECTOR, DIVISION OF TAXATION
BY C. E. Barnes
STATE SUPERVISOR
DATE JUN 8 1961 SERIAL NO. 320
TAX MAP
TOWNSHIP OF MANALAPAN
MONMOUTH COUNTY NEW JERSEY
SCALE 1" = 200'
ORIGINAL BY: EDWARD A. BONUS - L.S. LIC. NO. 8317
REVISED BY: JOHN ALLGAIR - TOWNSHIP ENGINEER
C.M.E. ASSOCIATES
P.E. & L.S. N.J. LIC. NO. 12012
REVISED TO SHOW CONDITIONS